GUIDE MAP OF K.K.S WOMENS COLLAGE AT-BALASORE,ODISHA

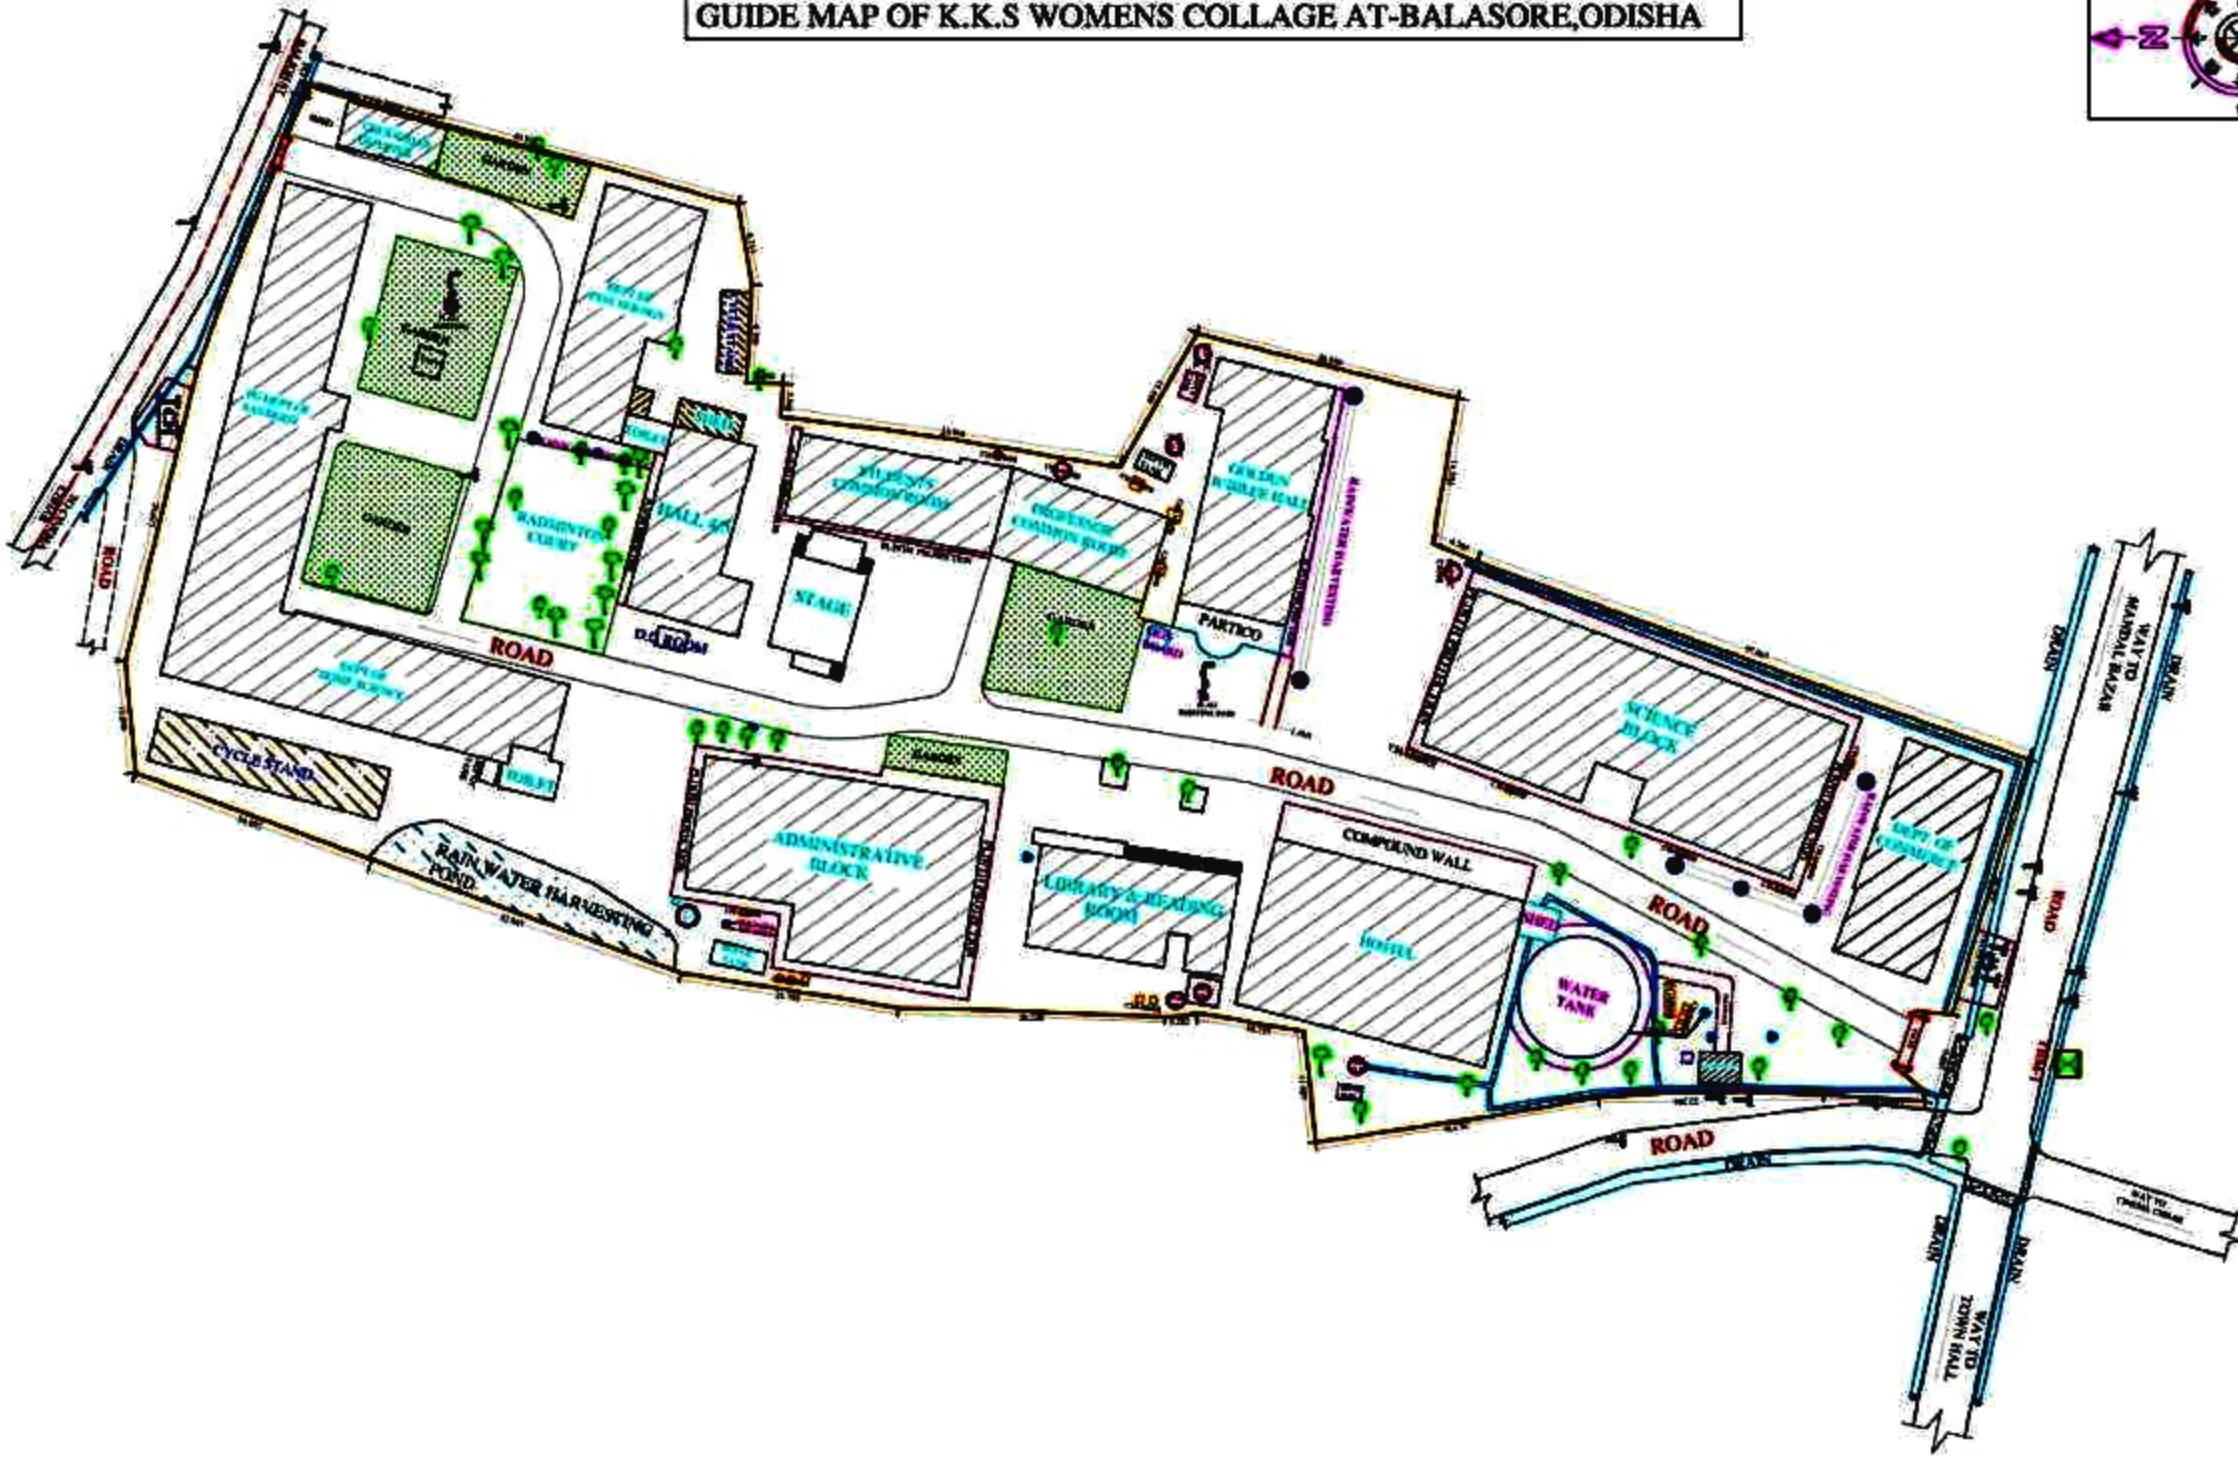

NOTES	AREA DETAILS	LAT-LONG DETAILS			
			EASTING	NORTHING	RL

LEGEND

BOUNDARY		TRANSFORMER	
ROAD		TWH	
BOREWELL		GARDEN	
ELECTRIC POLE & LIGHT POST		WATER TANK	
BUILDING		FLAG HOISTING	
SHED		TREE	
DRAIN			

BHAUMIK ASSOCIATES INDIA PVT. LTD.

GUIDE MAP OF K.K.S WOMENS COLLAGE AT BALASORE